

F 26.03.2018 GENERAL REVISION						MS	-
E 28.02.2018 ELECTRICAL LAYOUT AND HUB LOCATION AMENDED.						JS	-
D 29.01.2018 CCTV & WI-FI POINTS REVISED AS HIGHLIGHTED						MS	-
C 11.01.2018 FOUL WATER DRAINAGE AMENDED TO SUIT FULL SCHEME						JS	-
B 22.11.2017 DRAWING REVISED AS HIGHLIGHTED, TO BUILDING CONTROL OFFICERS COMMENTS						JS	-
A 10.11.2017 DRAWING REVISED AS HIGHLIGHTED, TO COLLEGE IT TEAMS COMMENTS						MS	-
rev.	date	description				dm	chk'd

NOTES

Do not scale from this drawing, use figured dimensions only.

All dimensions to be checked on site.

All drawings to be read in conjunction with other contract documentation.

Any discrepancies to be reported to the Contract Administrator before any work commences.

© Copyright Bidwells LLP

client: ST CATHARINE'S COLLEGE

project: 115 AND 117 GRANTCHESTER MEADOWS

dwg title: PROPOSED GROUND FLOOR PLAN

disciplineBUILDING SURVEYING

drawnJS

chk'd--

date10/09/2015

scale @ A11:50

project no.--


dwg no.110

rev.F

status.CONSTRUCTION

BIDWELLS

Trumpton Road
Cambridge CB2 9LD
t: 01223 841841
f: 01223 846150
bidwells.co.uk

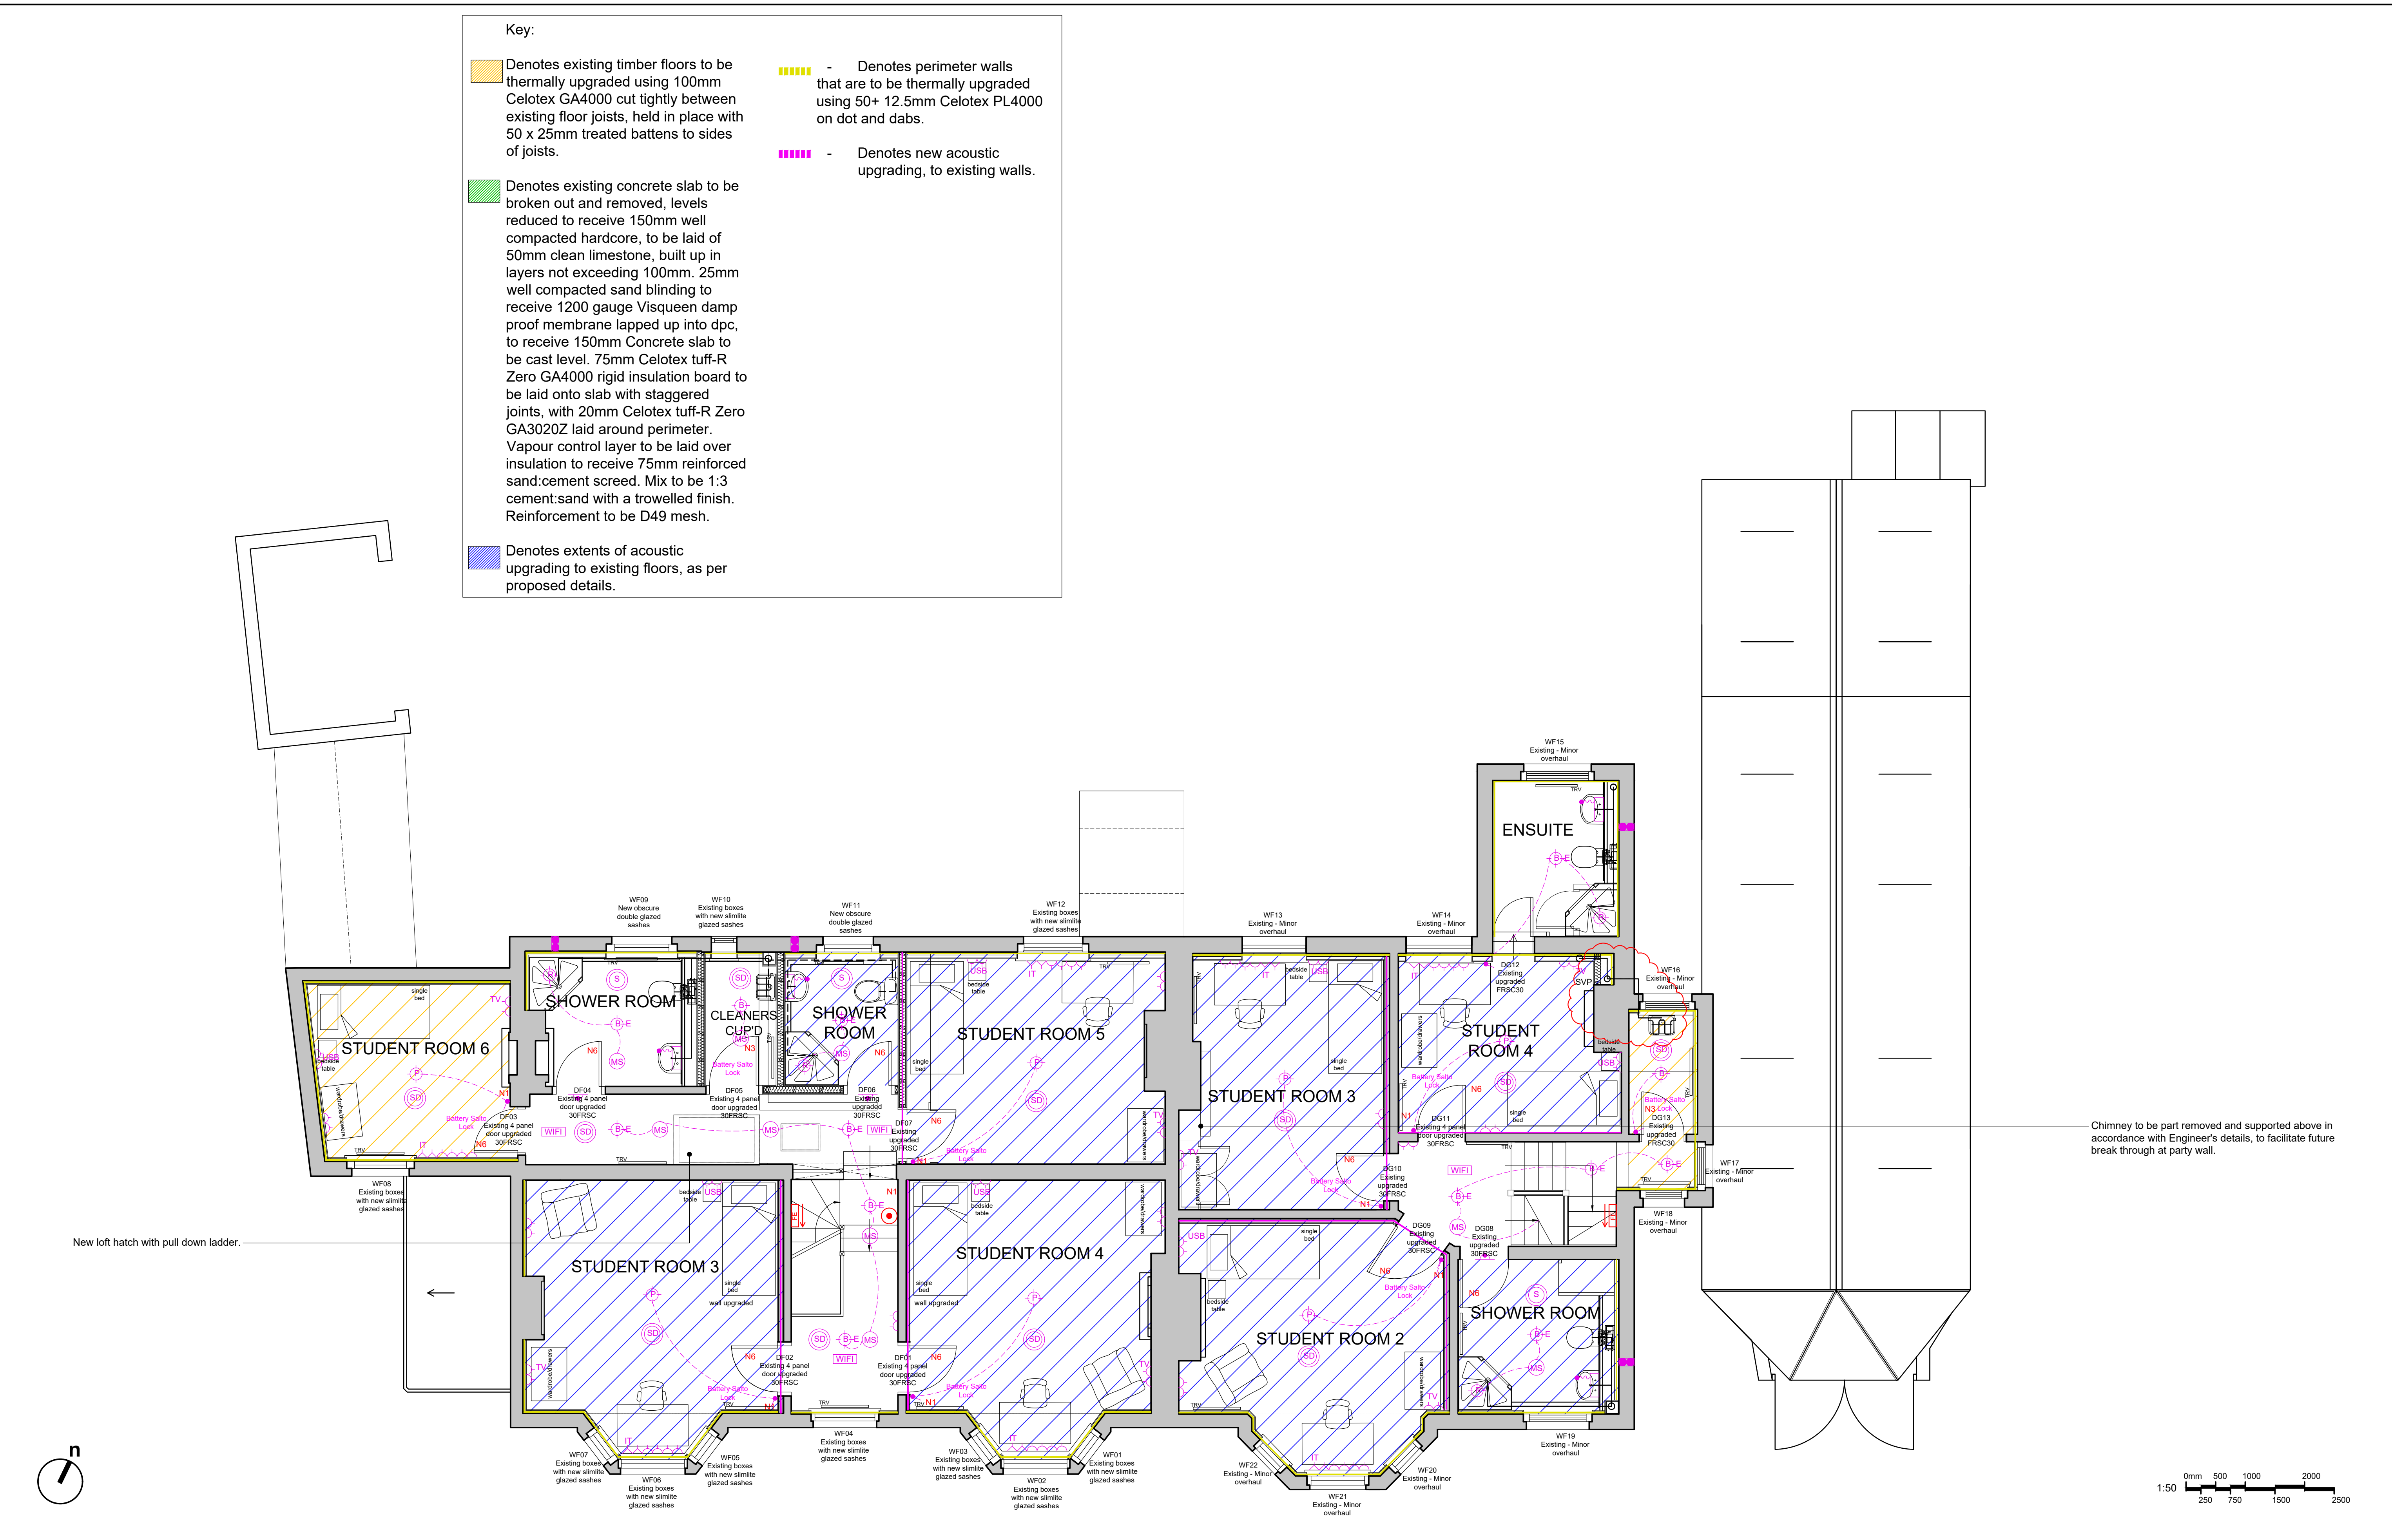

				<div>client: ST CATHARINE'S COLLEGE</div> <div>project: 115 AND 117 GRANTCHESTER MEADOWS</div> <div>dwg title: PROPOSED FIRST FLOOR</div>								<div>disciplineBUILDING SURVEYING</div> <div>project no.--</div>				<div>drawnJS</div> <div>dwg no.111</div>				<div>chk'd--</div> <div>rev.E</div>				<div>date: 10/09/2015</div> <div>status.CONSTRUCTION</div>				<div>scale @ A11:50</div>				<div>Trumpington Road</div> <div>Cambridge CB2 9LD</div> <div>t: 01223 841841</div> <div>f: 01223 845150</div> <div>bidwells.co.uk</div>			
<div>E26.03.2018GENERAL REVISION</div> <div>D29.01.2018SOCKETS RELOCATED WHERE POSSIBLE TO AVOID ACOUSTIC WALLS</div> <div>C11.01.2018FOUL WATER DRAINAGE AMENDED TO SUIT FULL SCHEME</div> <div>S22.11.2017DRAWING REVISED AS HIGHLIGHTED, TO BUILDING CONTROL OFFICERS COMMENTS</div> <div>A14/11/2017ADDITIONAL WI-FI POINT ADDED TO 115GM LANDING</div>				<div>MS-</div> <div>MS-</div> <div>JS-</div> <div>JS-</div> <div>MS-</div>				<div>dm</div> <div>chk'd</div>				<div>NOTES</div> <div>Do not scale from this drawing, use figured dimensions only.</div> <div>All dimensions to be checked on site.</div> <div>All drawings to be read in conjunction with other contract documentation.</div> <div>Any discrepancies to be reported to the Contract Administrator before any work commences.</div> <div>© Copyright Bidwells LLP</div>																							

Key:


Denotes 200mm Rockwool quilt between existing joists, with additional 200mm quilt laid in the opposite direction. 200mm C24 joists laid in the opposite direction to the existing floor joists, new plywood deck laid over to the extents shown.

Denotes perimeter walls that are to be thermally upgraded using 50+ 12.5mm Celotex PL4000 on dot and dabs.

Denotes new acoustic upgrading, to existing walls.

Denotes new accoutic upgrading to existing partitions.

Denotes extents of acoustic upgrading to existing floors.

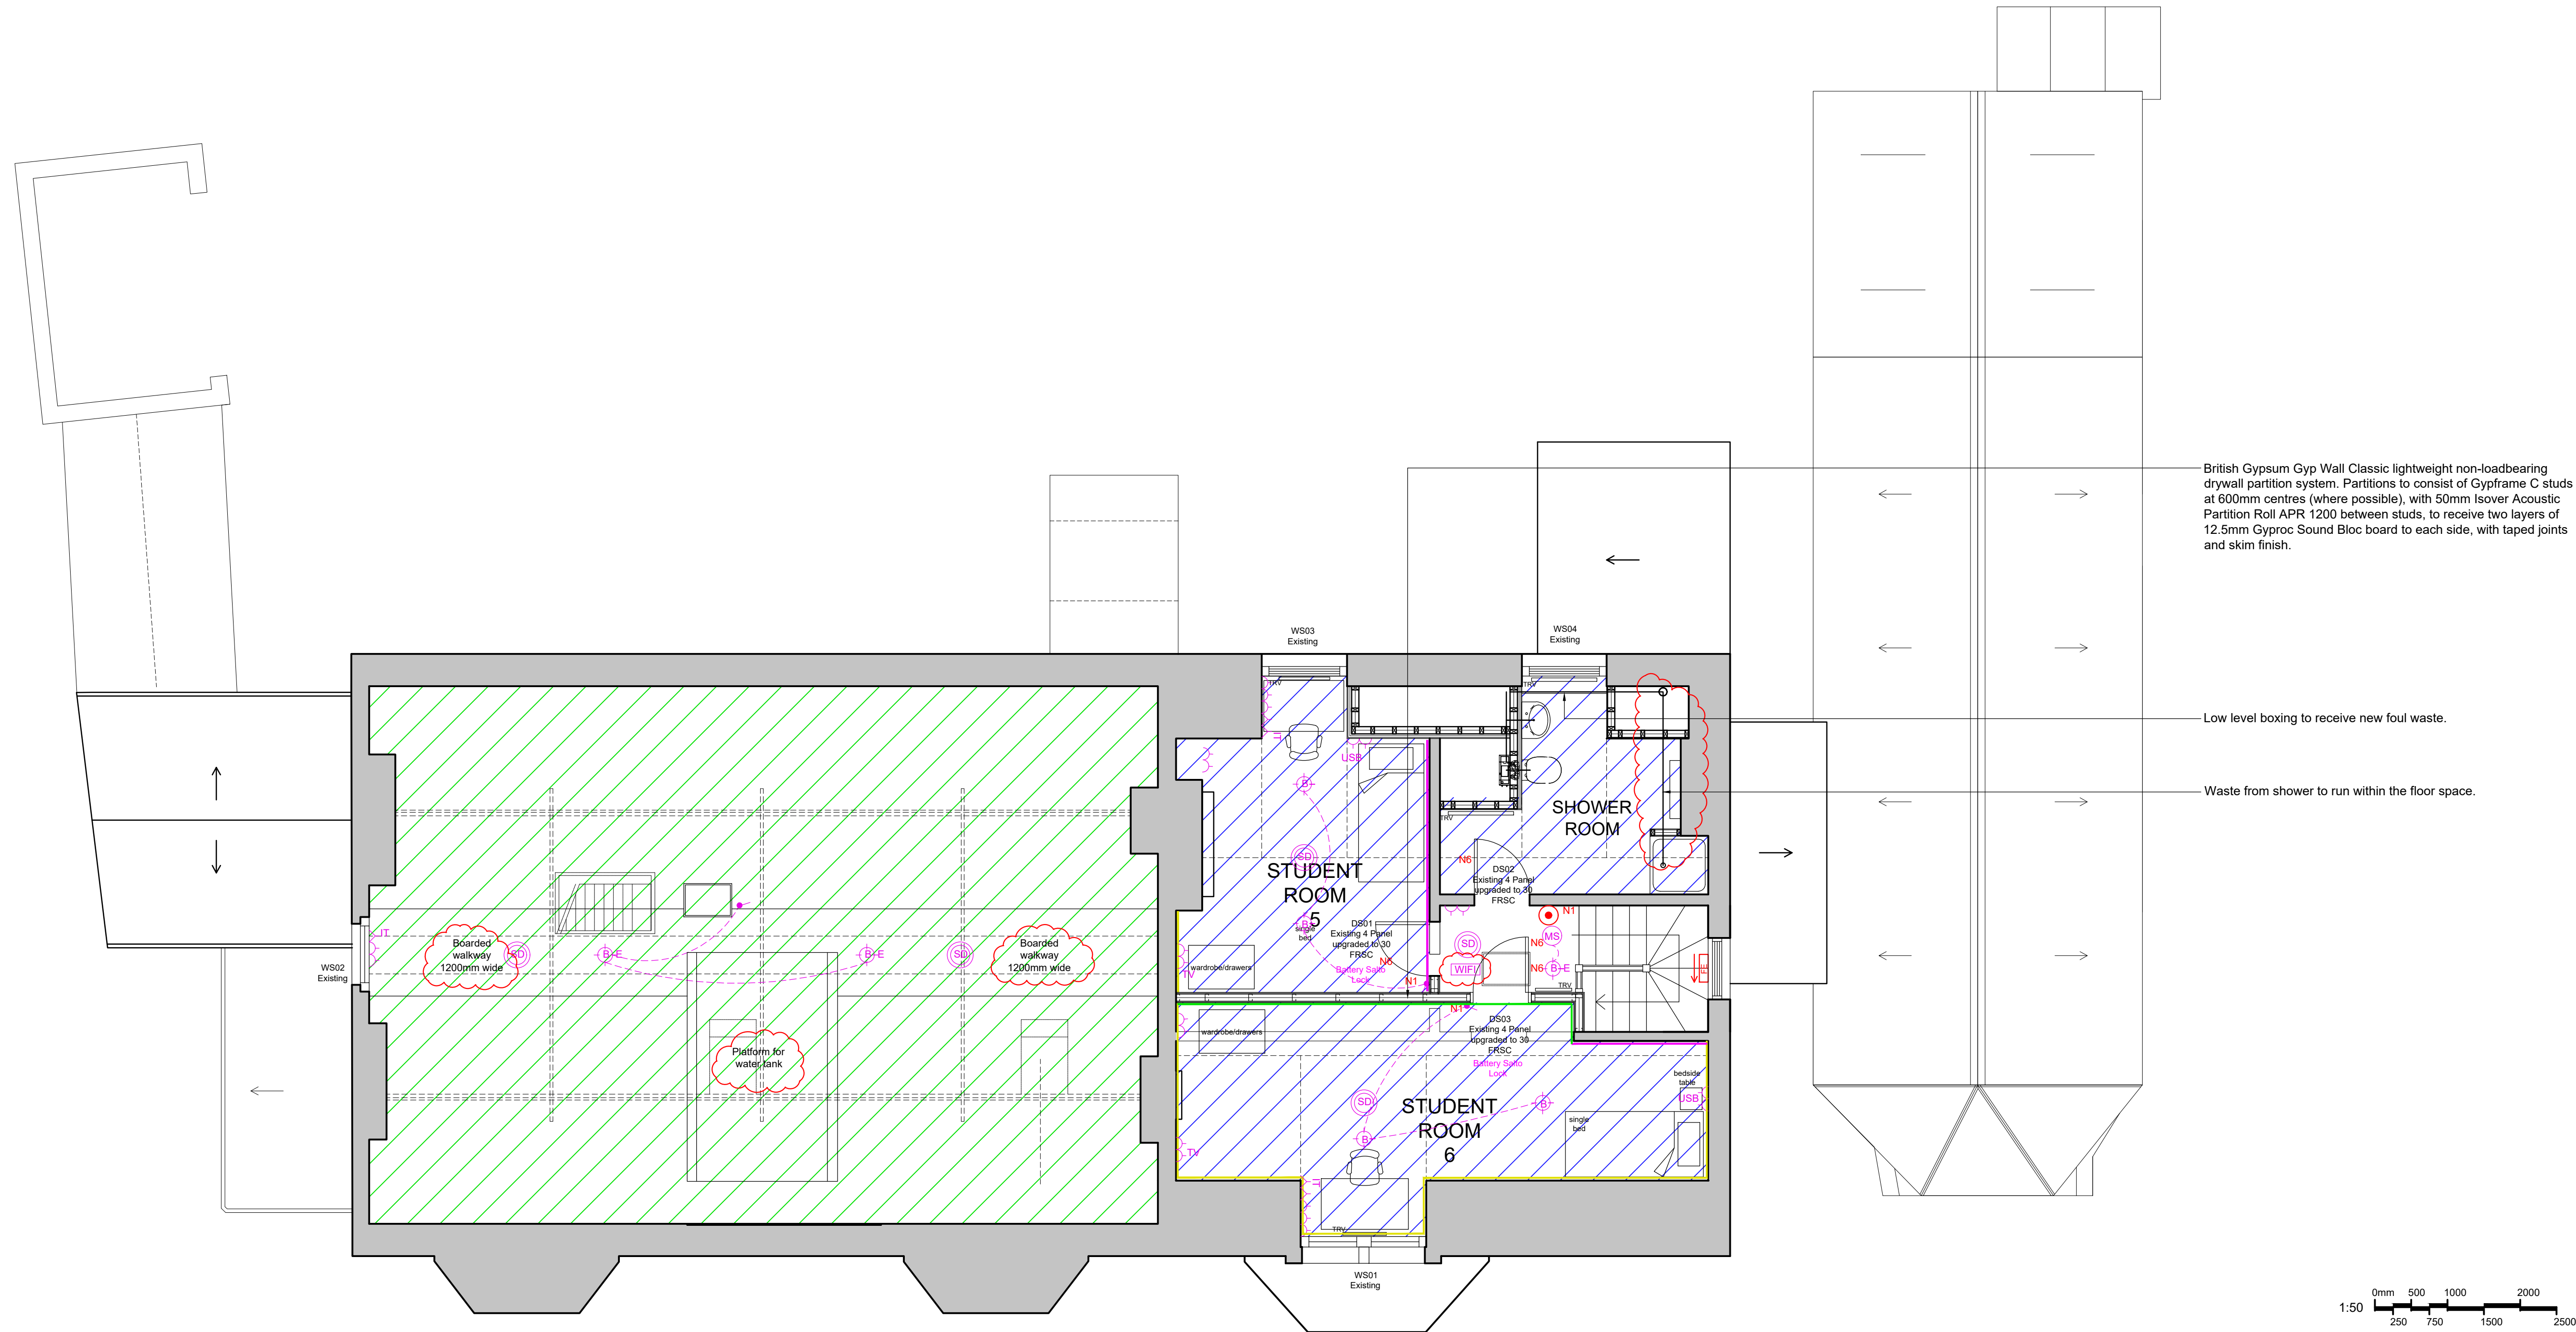

NOTES

Do not scale from this drawing, use figured dimensions only.

All dimensions to be checked on site.

All drawings to be read in conjunction with other contract documentation.

Any discrepancies to be reported to the Contract Administrator before any work commences.

© Copyright Bidwells LLP

client:

ST CATHERINE'S COLLEGE

project:

115 AND 117 GRANTCHESTER MEADOWS

dwg title:

PROPOSED SECOND FLOOR PLAN

discipline

BUILDING SURVEYING

project no.

--

drawn

JS

rev.

F

chk'd

--

date:

10/09/2015

scale @

A1

status

CONSTRUCTION

1:50

0mm

500

1000

2000

2500

1:50

Trumpton Road

Cambridge CB2 9LD

t: 01223 841841

f: 01223 845150

bidwells.co.uk