


GROUND FLOOR PLAN

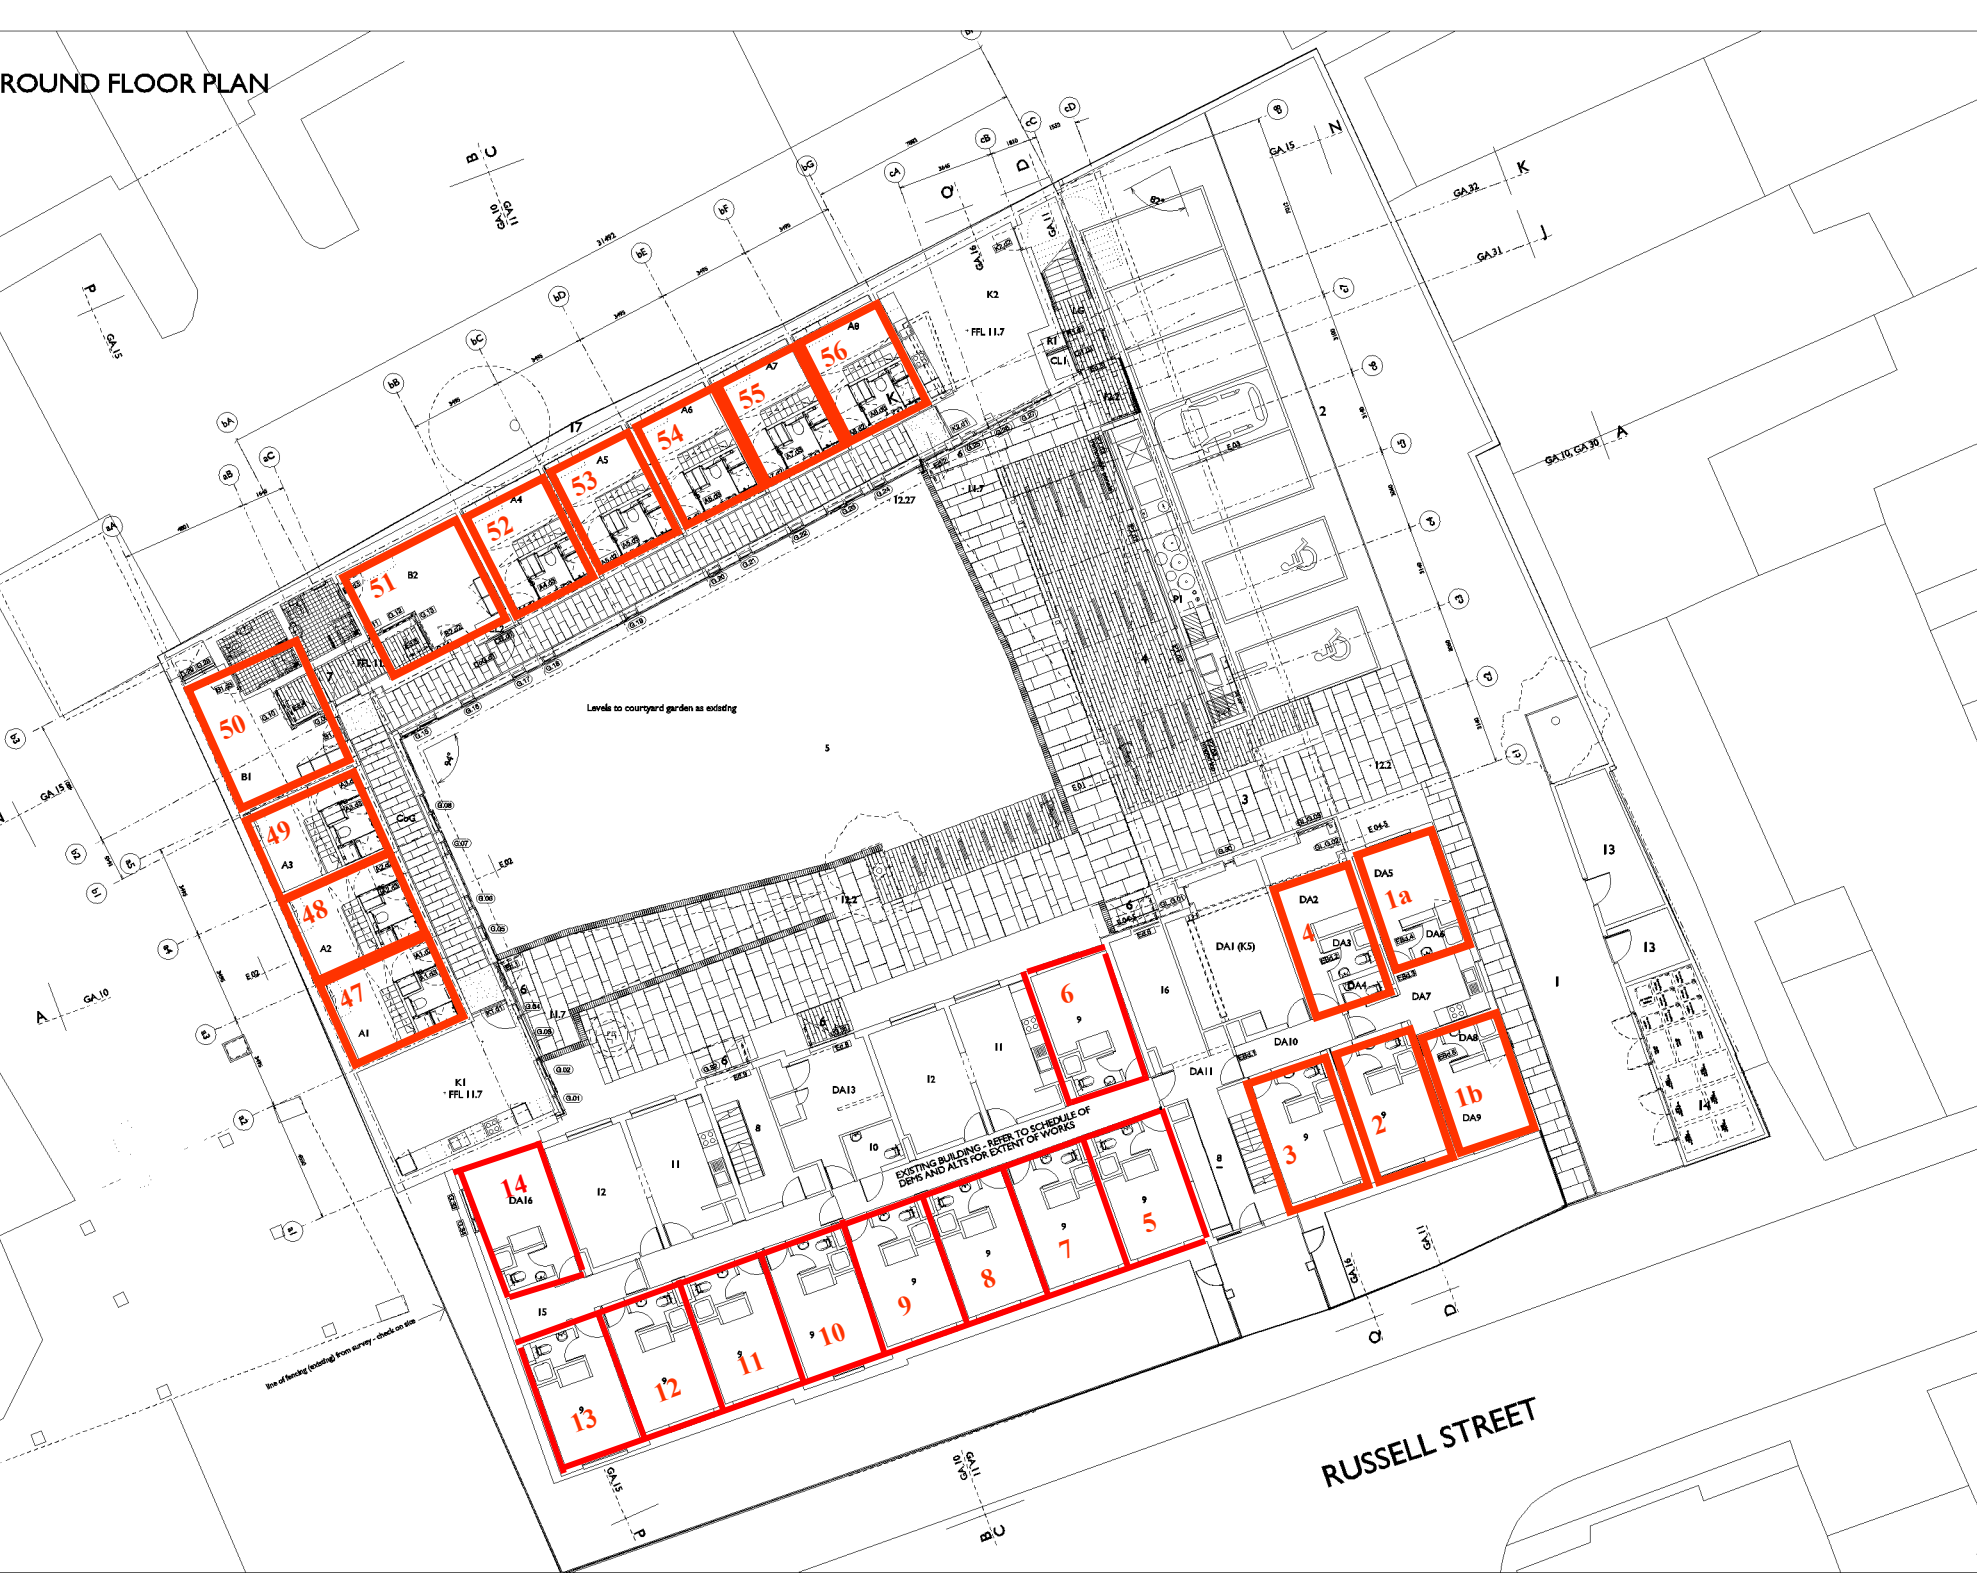

| Rev. | Date | Notes |
|------|----------|--|
| A | 24.01.08 | Survey info incorporated |
| B | 29.01.08 | Additional briefing |
| C | 4.02.08 | For co-ordination |
| D | 14.02.08 | Floor layout amended |
| E | 7.03.08 | For costing |
| F | 25.03.08 | For information |
| G | 24.05.08 | For information |
| H | 27.05.08 | Doors to rooms handled |
| I | 19.06.08 | Platen room and steelwork setting out amended for services and structural coordination |
| J | 9.07.08 | Door and room numbers added |
| K | 19.08.08 | VE changes incorporated |
| L | 17.09.08 | External works updated |
| M | 17.10.08 | For Construction |
| N | 27.01.09 | For Construction |

- KEY**
- 1. access way - tarmac
 - 2. car parking
 - 3. entrance undercroft
 - 4. covered bicycle parking with 'sheffield extra' stands
 - 5. shared lawn
 - 6. entrance canopies
 - 7. walled courtyard
 - 8. existing entrance hallway
 - 9. existing study bedroom
 - 10. existing accessible WC
 - 11. existing kitchen
 - 12. existing living room
 - 13. existing store
 - 14. existing bin store - rebuilt and enlarged with new gases, brickwork walls and perforated metal panels to front
 - 15. existing lift
 - 16. new hallway
 - 17. gravel margin to site boundary

- ROOMS**
- A1 - 8: Duplex ensuite study bedrooms (type A)
 - B1 - 2: Accessible study bedrooms (type B)
 - K1, 2, 5: Kitchens
 - P1: Platen room
 - R1: Riser
 - CL1-2: Cleaner's cupboards
 - LG: Lobby to stair
 - CoG: Corridor
 - DA1-16: Rooms altered in existing building

NOTES

1. Refer to CATH Rm series and LVL series for detailed setting out

- DOORS AND WINDOWS**
- Room A1, Door 2
 - Ground Floor, Window no.1
 - Glazed Link, Ground Floor, Window no.2

FOR CONSTRUCTION

5th Studio

Russell Street Hostel
St. Catharine's College

Proposed
Ground Floor Plan

1:100 @ A1

CATH GA_02 N

FIRST FLOOR PLAN



FOR CONSTRUCTION

5th Studio

Russell Street Hostel
St. Catherine's College

Proposed First Floor Plan

1:100 @ AI

CATH GA_03 I.

SECOND FLOOR PLAN



| Rev. | Date | Notes |
|------|----------|------------------------------|
| A | 6.02.08 | For construction |
| B | 14.02.08 | Riser layout amended |
| C | 7.03.08 | For costing |
| D | 25.03.08 | For information |
| E | 2.05.08 | For information |
| F | 27.05.08 | Decision line added |
| G | 19.06.08 | Setting out amended |
| H | 9.07.08 | Rooms and door numbers added |
| J | 19.08.08 | VE changes incorporated |
| K | 17.10.08 | For Construction |
| L | 27.01.09 | For Construction |

- KEY**
- 1. foyer
 - 2. glazed link corridor
 - 3. new corridor
 - 4. existing lift
 - 5. existing stairway
 - 6. existing study bedroom
 - 7. existing kitchen
 - 8. existing living room
- Materials**
- a. Bauder Xarofloor sedum green roof on Bauder bituminous waterproofing system Q37-130
 - b. Terme Coated Stainless Steel Cladding H75-110
- ROOMS**
- C7 - 10 : ensuite study bedroom
 - D1 - 2 : fellow's set - living/kitchen area
 - DA20-22 : Rooms altered in existing building
 - Co2 : Corridor
 - R1 - 3 : Riser
 - CI 5-6 : Cleaner's Cupboards
 - L2 : Lobby to stair
 - KA7 : New Altered Kitchens

NOTES:

1. Refer to CATH Rm. series and LVL series for detailed setting out.

- DOORS AND WINDOWS**
- Room D1, Door 2
 - Second Floor, Window no.1
 - Glazed Link, Second Floor, Window no.1

FOR CONSTRUCTION

5th Studio
LONDON STREET ARCHITECTS
RUSSELL STREET HOSTEL
St. Catharine's College
Proposed
Second Floor Plan
1:100 @ A1

CATH GA_04 L